


DO NOT SCALE

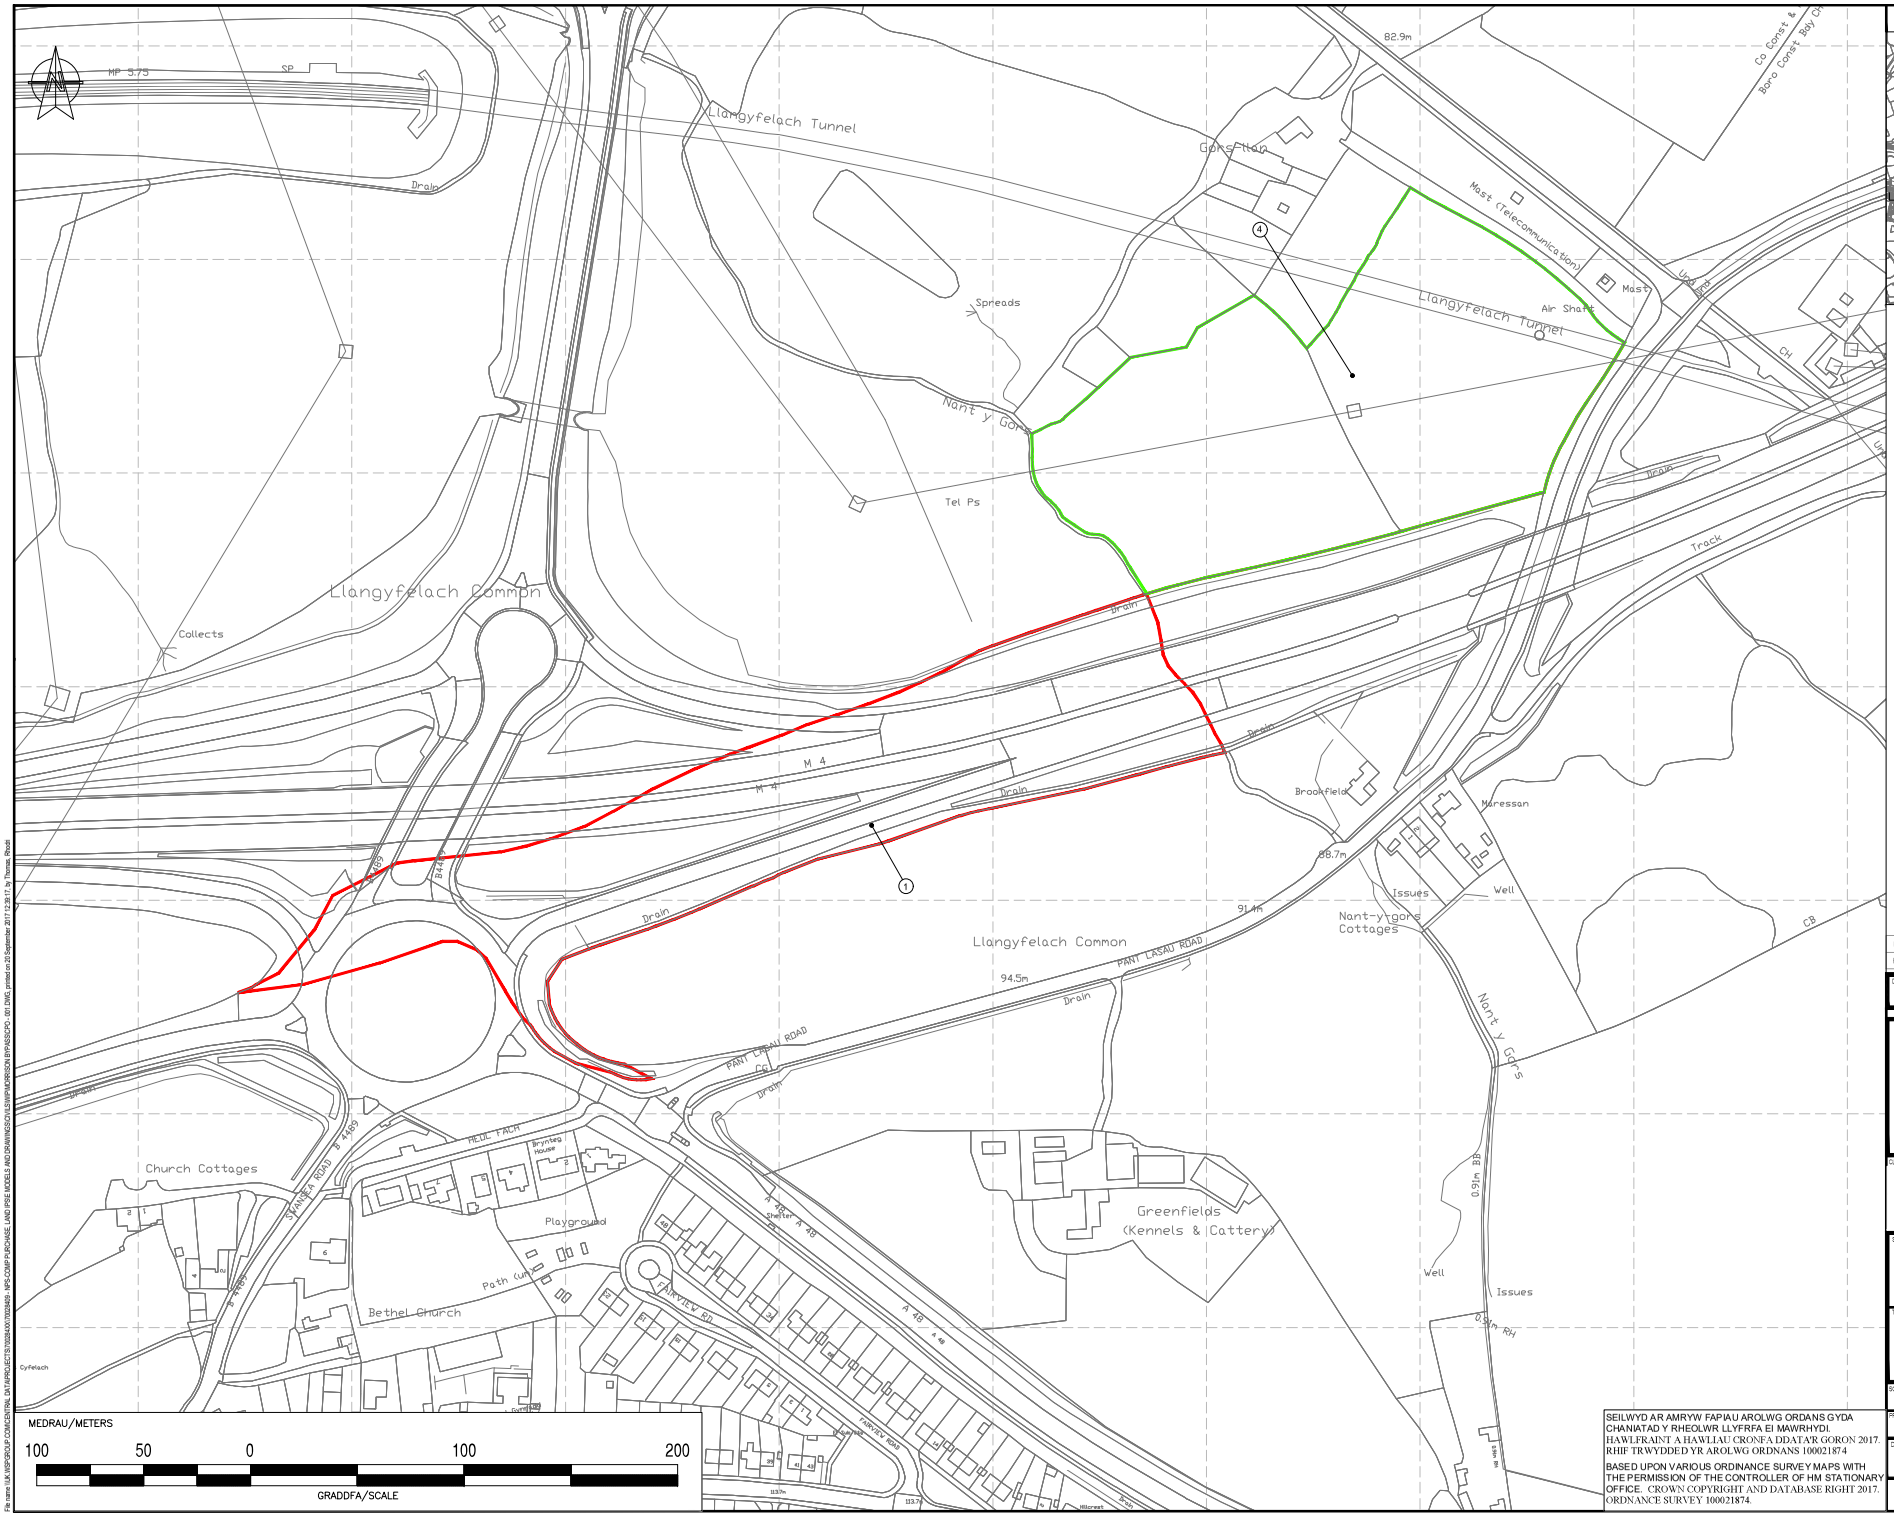


NOTES

1. THIS IS A C.A.D. DRAWING AND SHOULD NOT BE AMENDED BY HAND.
2. ALL DIMENSIONS IN METRES UNLESS OTHERWISE STATED.
3. DRAWING TO BE REPRODUCED IN COLOUR.
4. COORDINATES FOR CENTRE OF PLAN - X=265100 Y=199300
5. ORIGINAL DRAWING SCALE 1:1250. IF PRINTED AT A3 DRAWING SCALE WOULD BE 1:2500

KEY

LAND TO BE REMOVED FROM REGISTRATION

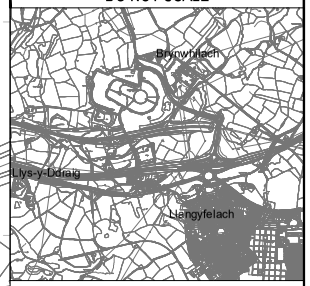EXCHANGED LAND TO BE REGISTERED AS COMMON

| REV | DATE | BY | DESCRIPTION | CHK | APP |
|---|---|---|---|---|---|
| P01 | 20/09/2017 | FW | FIRST ISSUE | FT | FT |

DRAWING STATUS:

wsp

1 Capital Quarter, Tyndall St, Cardiff, CF10 4BZ, UK
T+44 (0) 292 078 9200
wsp.com

CLIENT:

Llywodraeth Cymru
Welsh Government

SITE/PROJECT:

LONDON TO FISHGUARD
MORRISTON BYPASS

TITLE:

COMPULSORY PURCHASE ORDER

| SCALE @ A1 | CHECKED | APPROVED |
|---|---|---|
| 1:1,250 | RT | RT |

| PROJECT NO | DESIGNED | DRAWN | DATE |
|---|---|---|---|
| 70028409 | FW | FW | 20/09/17 |

DRAWING No: CPO - 001 REV: P01

© WSP UK Ltd

SEILWYD AR AMRYW FAPIAU AROLWG ORDANS GYDA CHANIATAD Y RHEOLWR LLYFRFA EI MAWRHYDI. HAWLFRAINT A HAWLIAU CRONFA DDATA'R GORON 2017. RHIF TRWYDDED YR AROLWG ORDNANS 100021874

BASED UPON VARIOUS ORDINANCE SURVEY MAPS WITH THE PERMISSION OF THE CONTROLLER OF HM STATIONARY OFFICE. CROWN COPYRIGHT AND DATABASE RIGHT 2017. ORDNANCE SURVEY 100021874.

Appendix 2

File name: UK-WSPGROUP.COM\CENTRAL DATA\PROJECTS\70028409\700284409_MPS-COMP PURCHASE_LAND PSE MODELS AND DRAWINGS\DWG\MPS\MORRISTON BYPASS\CPO_001.DWG, printed on 20 September 2017 12:39:17 by Thomas, Rhodri