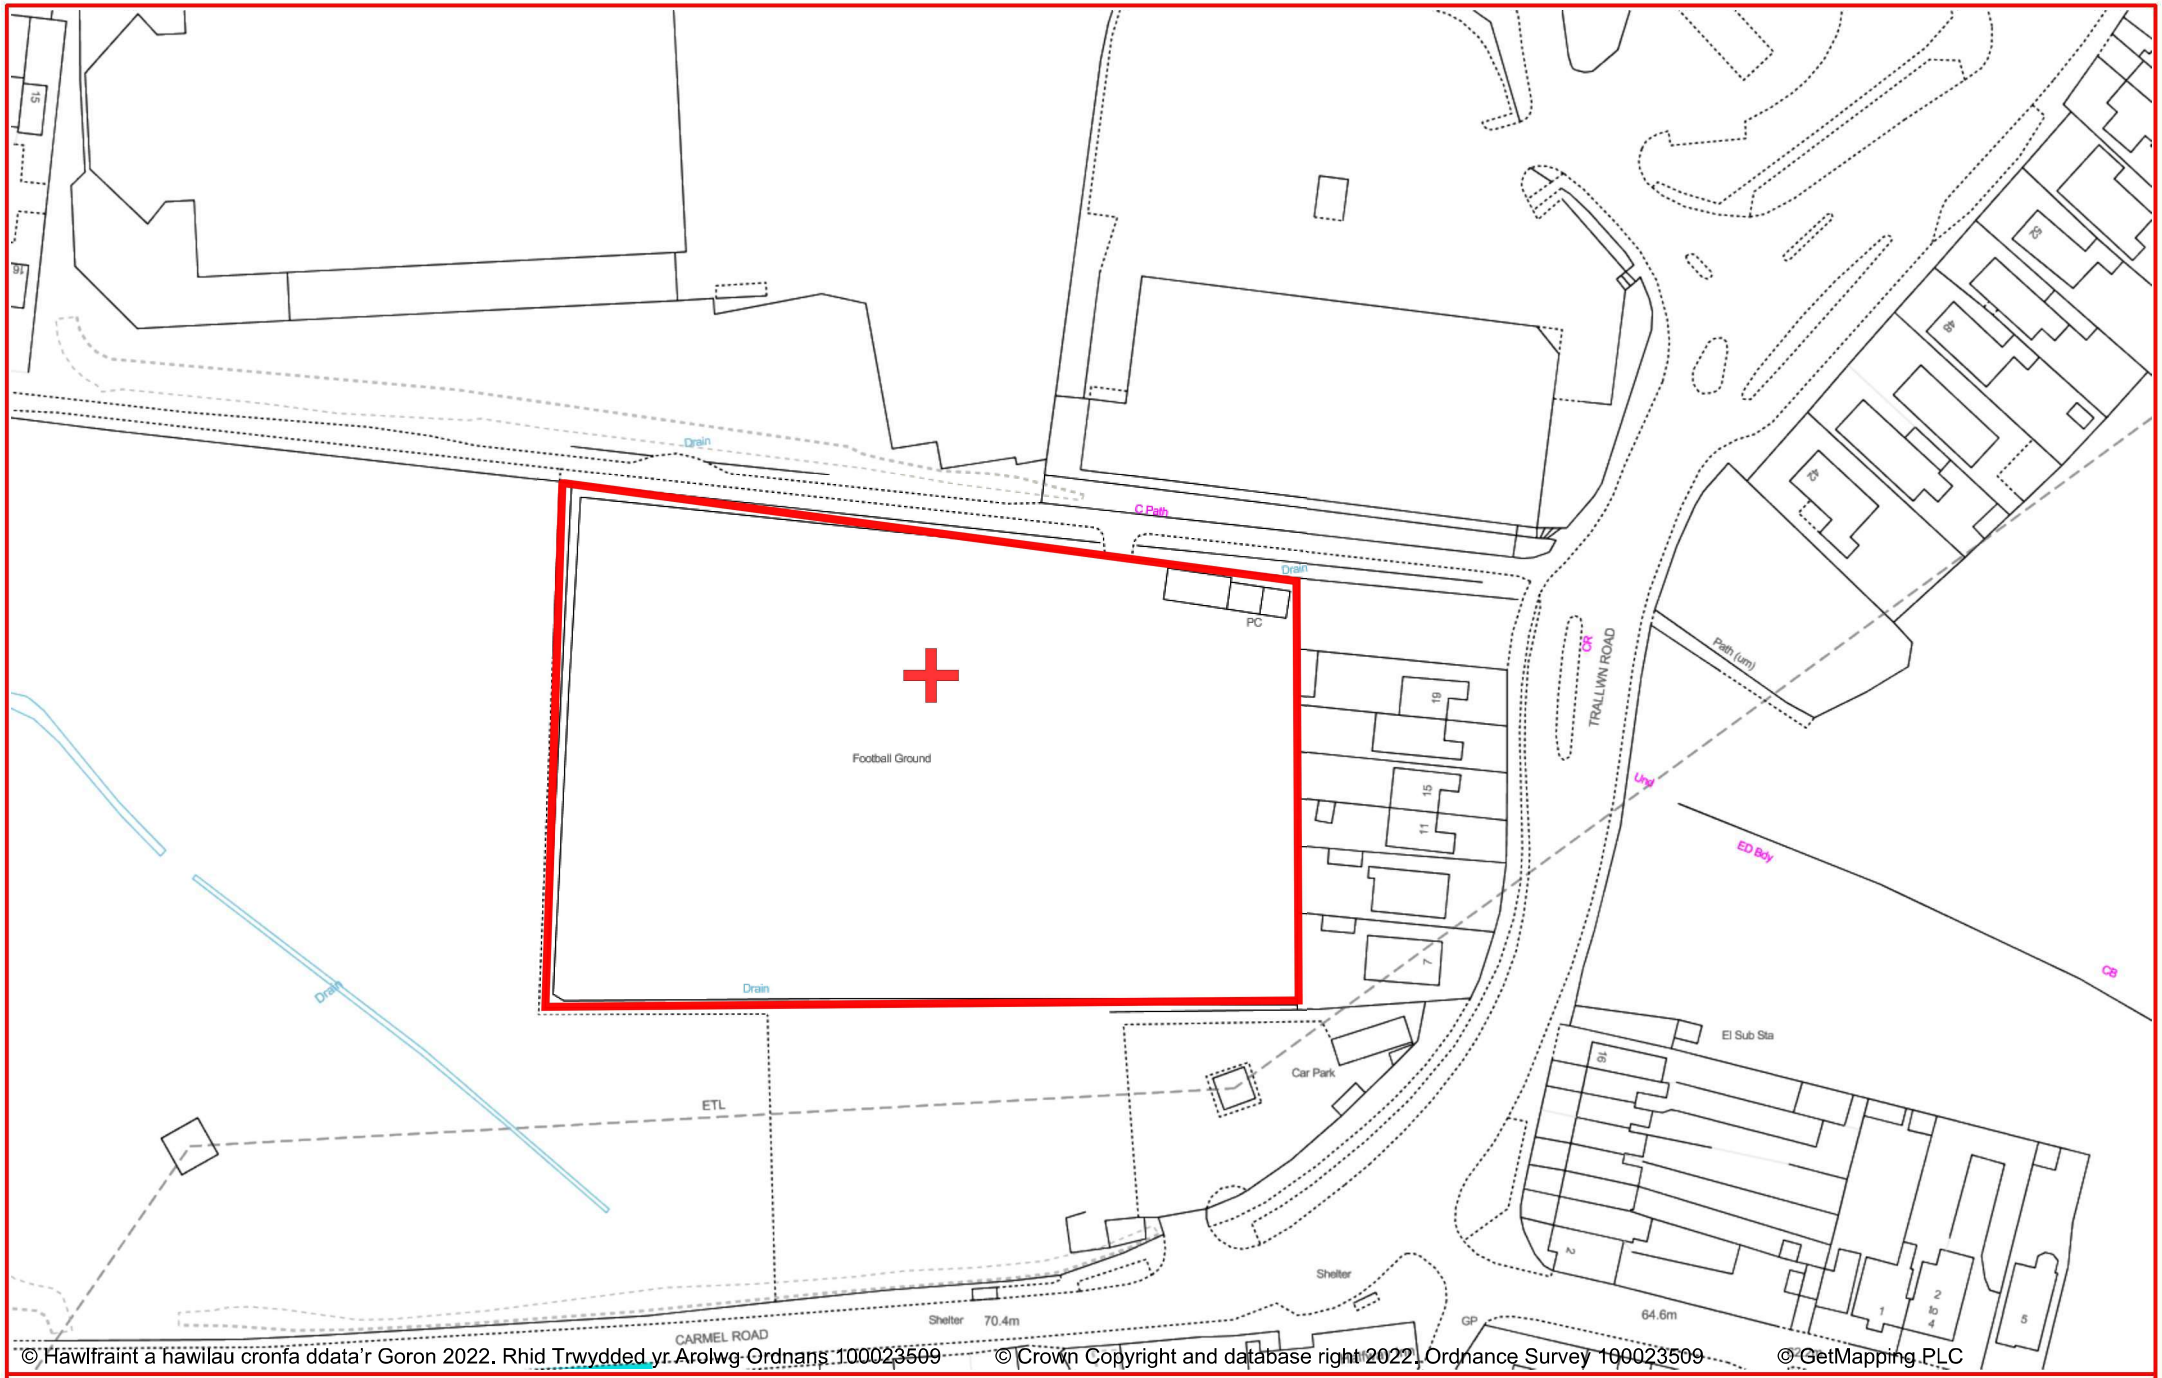

N

Cyngor Abertawe Swansea Council

This plan is for illustrative purposes only and should not be used as a legal document.

Halfway Park - Letting to Brynawel AFC

Appendix B - Plan 11

Scale: 1:1250

Date: 25/10/2022

Created by: Lewis.Hinds